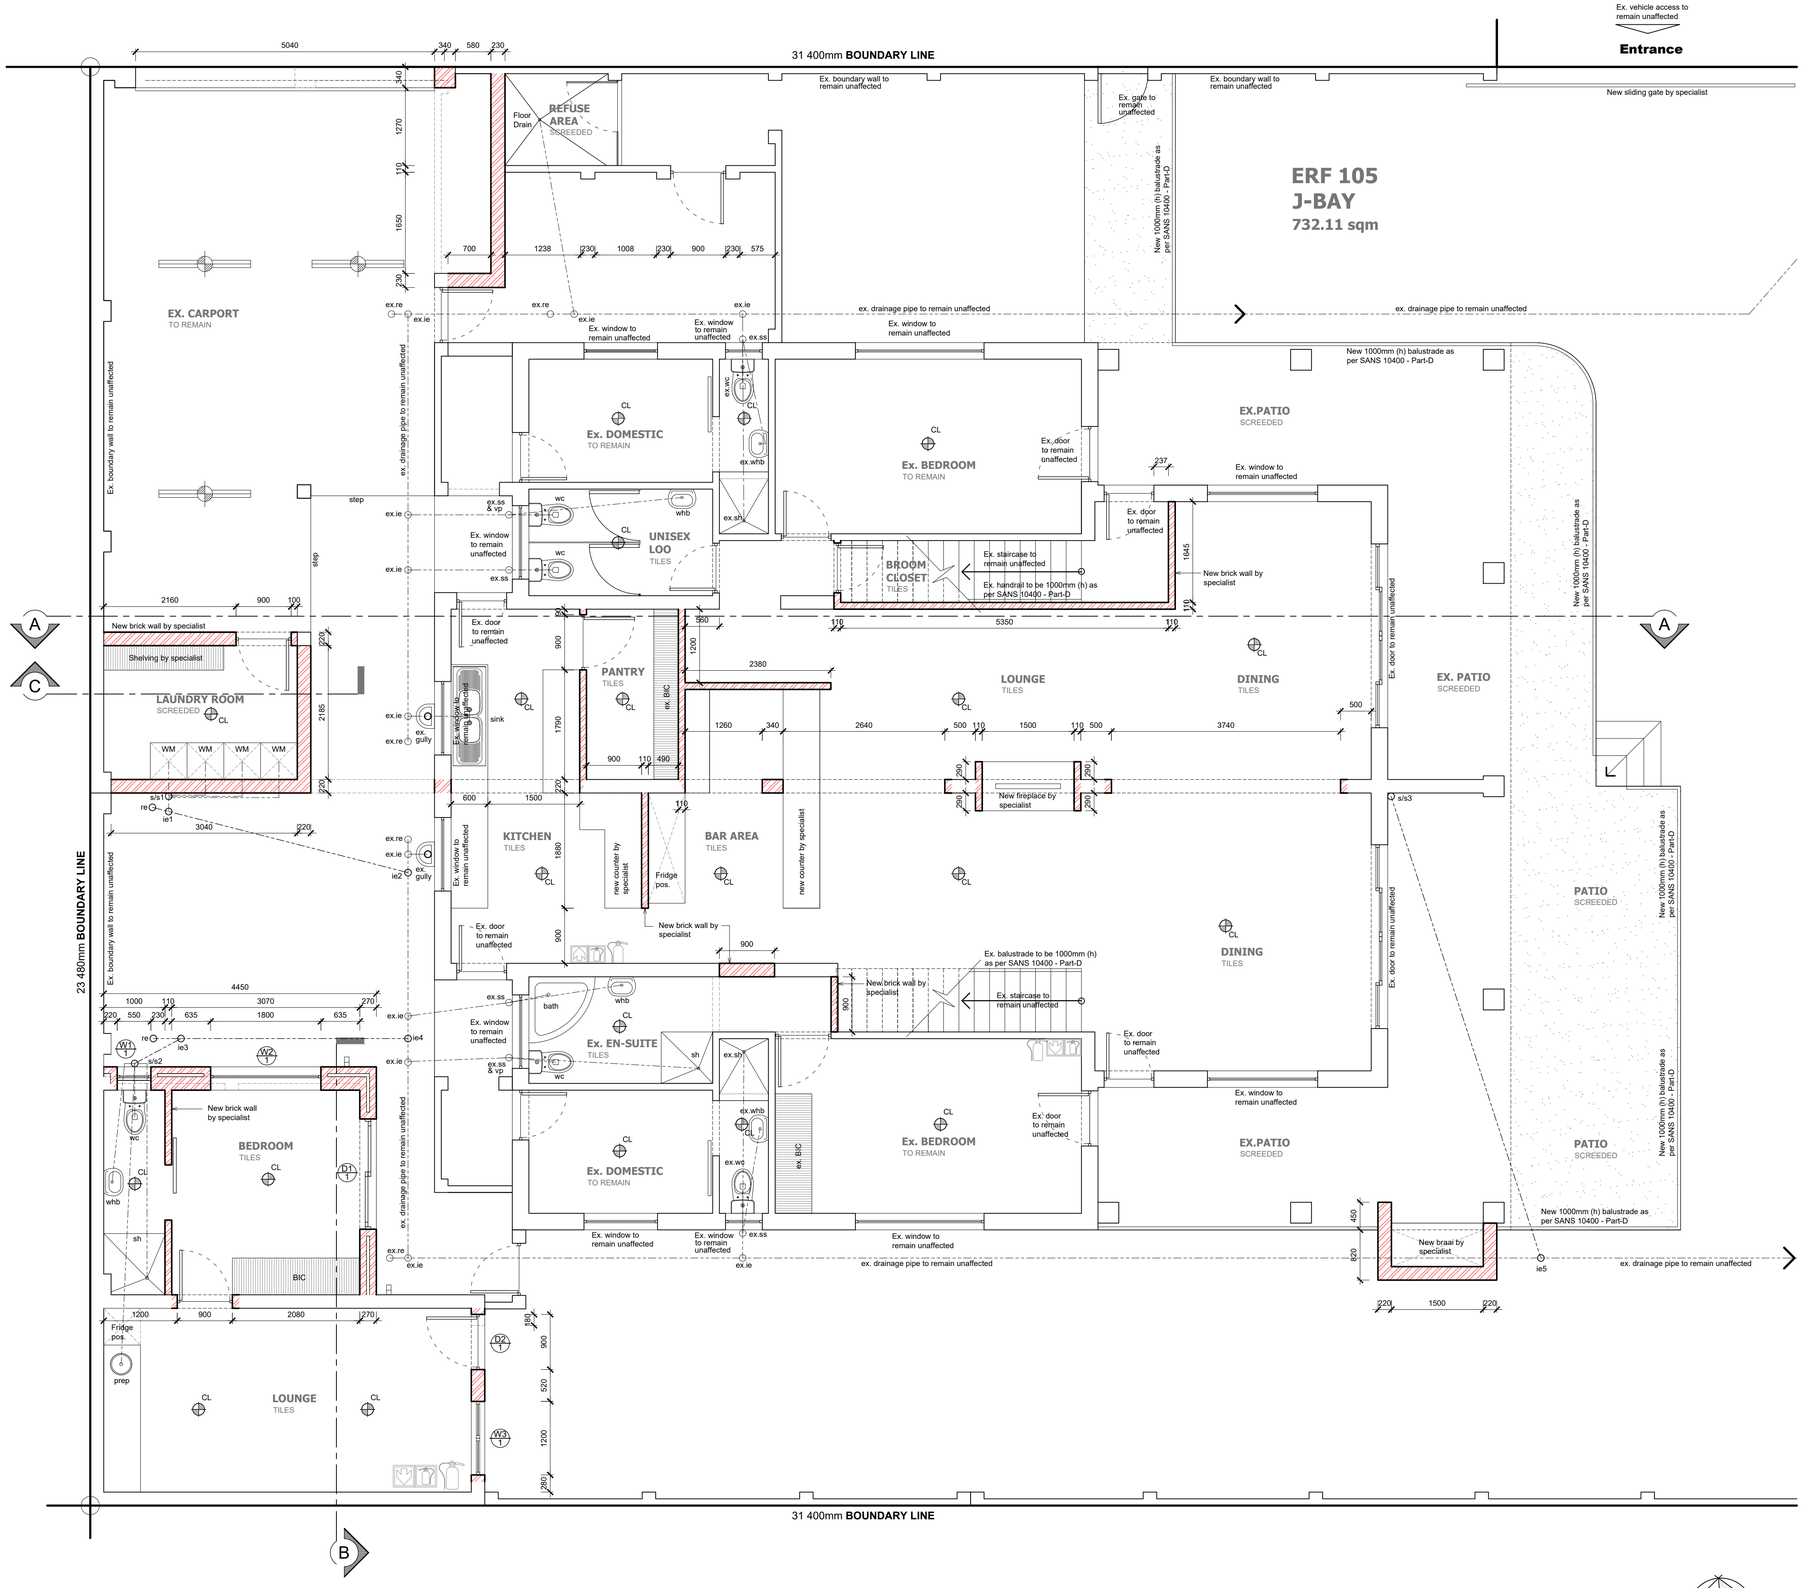
31 400mm BOUNDARY LINE
23 480mm BOUNDARY LINE
Ex. vehicle access to remain unaffected
Entrance
New sliding gate by specialist
ERF 105
J-BAY
732.11 sqm
REFUSE AREA
SCREEDED
Floor Drain
EX. CARPORT
TO REMAIN
Ex. DOMESTIC
TO REMAIN
UNISEX LOO
TILES
Ex. BEDROOM
TO REMAIN
BROOM CLOSET
TILES
EX.PATIO
SCREEDED
LAUNDRY ROOM
SCREEDED
PANTRY
TILES
LOUNGE
TILES
DINING
TILES
EX. PATIO
SCREEDED
KITCHEN
TILES
BAR AREA
TILES
Ex. EN-SUITE
TILES
BEDROOM
TILES
PATIO
SCREEDED
New 1000mm (h) balustrade as per SANS 10400 - Part-D
ex. drainage pipe to remain unaffected
Ex. boundary wall to remain unaffected
Ex. window to remain unaffected
Ex. door to remain unaffected
New brick wall by specialist
Shelving by specialist
New fireplace by specialist
new counter by specialist
Fridge pos.
Ex. staircase to remain unaffected
Ex. handrail to be 1000mm (h) as per SANS 10400 - Part-D
Ex. balustrade to be 1000mm (h) as per SANS 10400 - Part-D
New braai by specialist
Ex. gate to remain unaffected
Ex.,door to remain unaffected
Ex door to remain unaffected
Ex door to remain unaffected
Ex