SEE BASE SCHEDULES FOR BASE REBAR

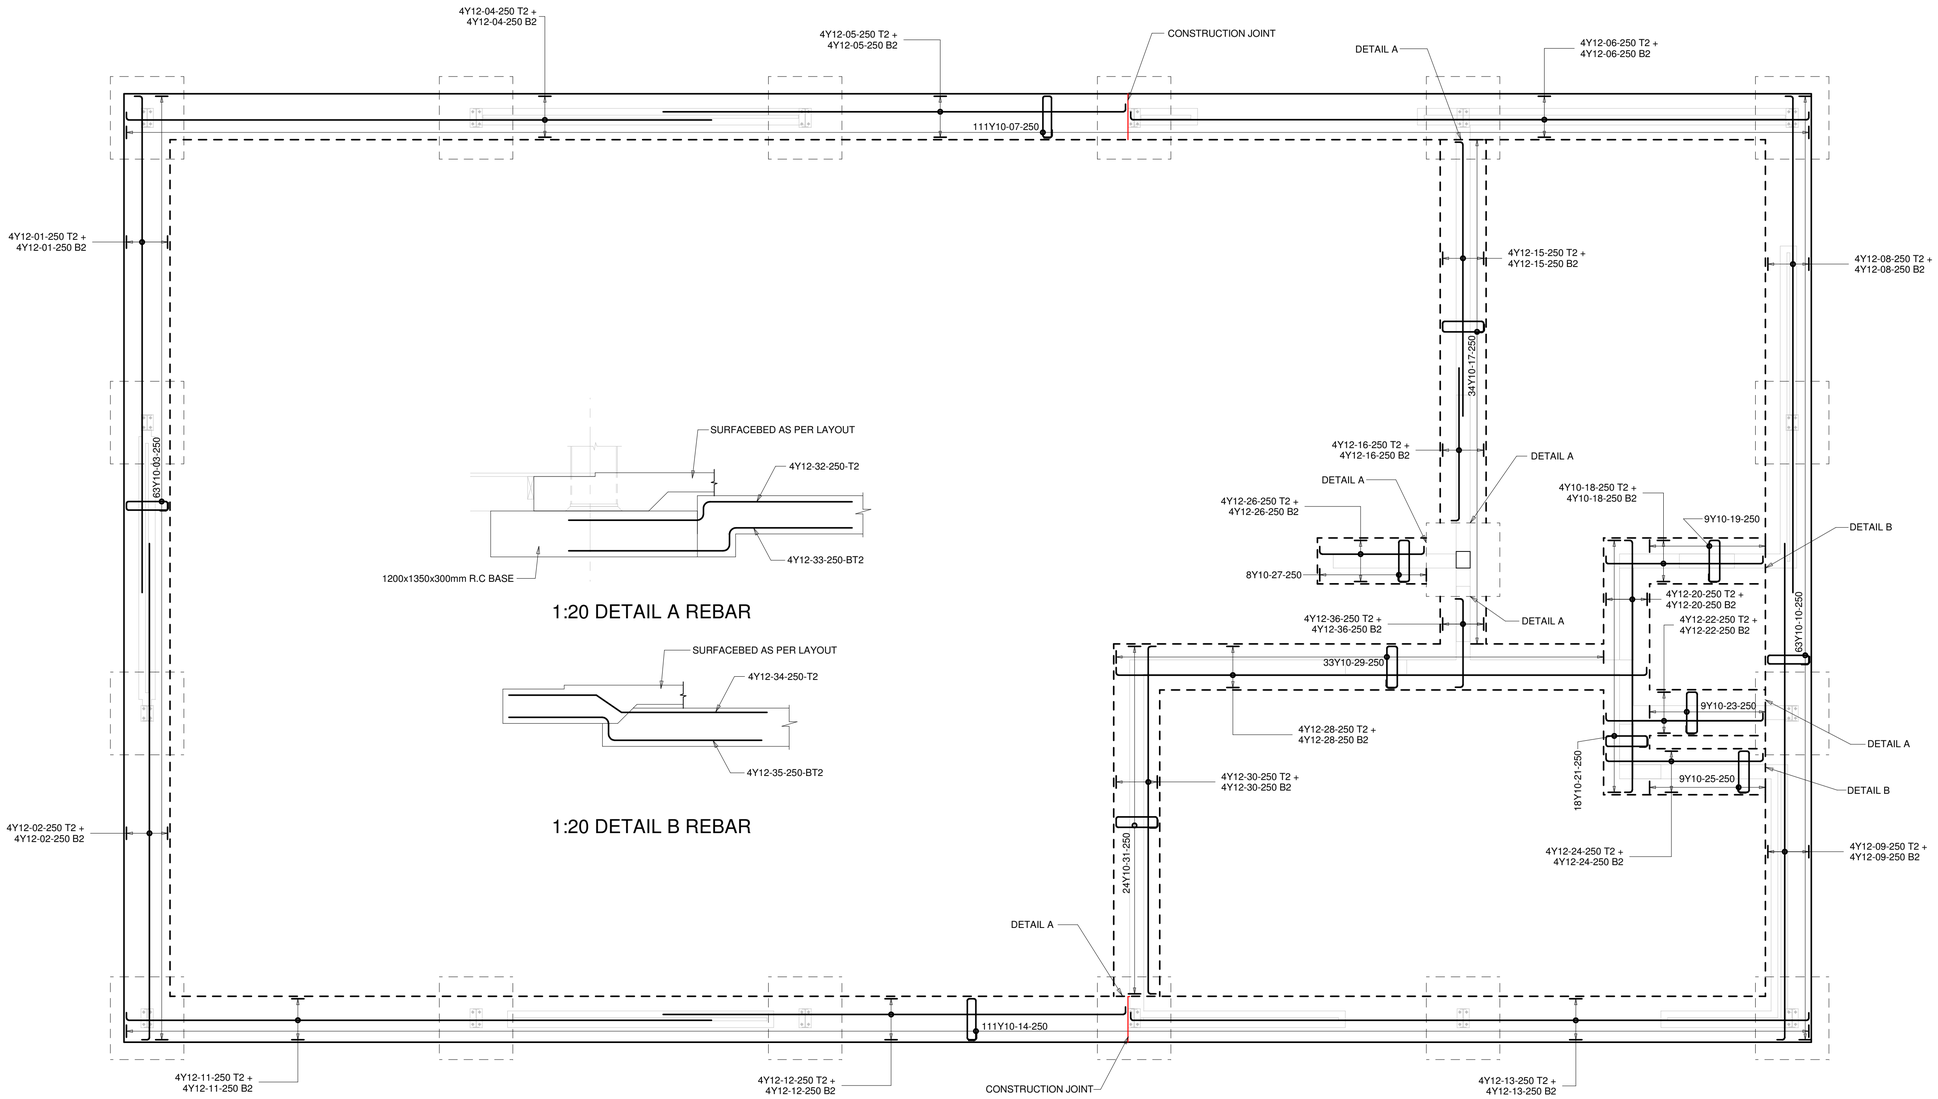

1:50 FOUNDATION REBAR LAYOUT

No	DATE	REVISION	DRAWN	No	DATE	REVISION	DRAWN
0	20/04/2022	ISSUE FOR CONSTRUCTION	EB				

DESIGNED	RE	DATE	20/04/2021
DRAWN	EB	DATE	20/04/2022
CHECKED	EK	DATE	02/04/2022

ELWANDLE PROJECTS CC
Reg Nr. No. 2001/001 094/23
Tel: 041- 583 6125
Fax: 041- 583 4998
esias@elwandle.co.za

CLIENT	DR. JOHAN SCHERMAN	PROJECT	PROPOSED LODGE AND VENUE ON ERF RE/111 BELLEVUE, PATERSON	SHEET SIZE	A1
ARCHITECT MAIN AGENT	H.GOUWS RENDERS	DRAWING TITLE	FOUNDATION REBAR LAYOUT	SCALE	as shown

ELWANDLE DRAWING NUMBER

Z1361 — STRUCT — 501

REVISION 0