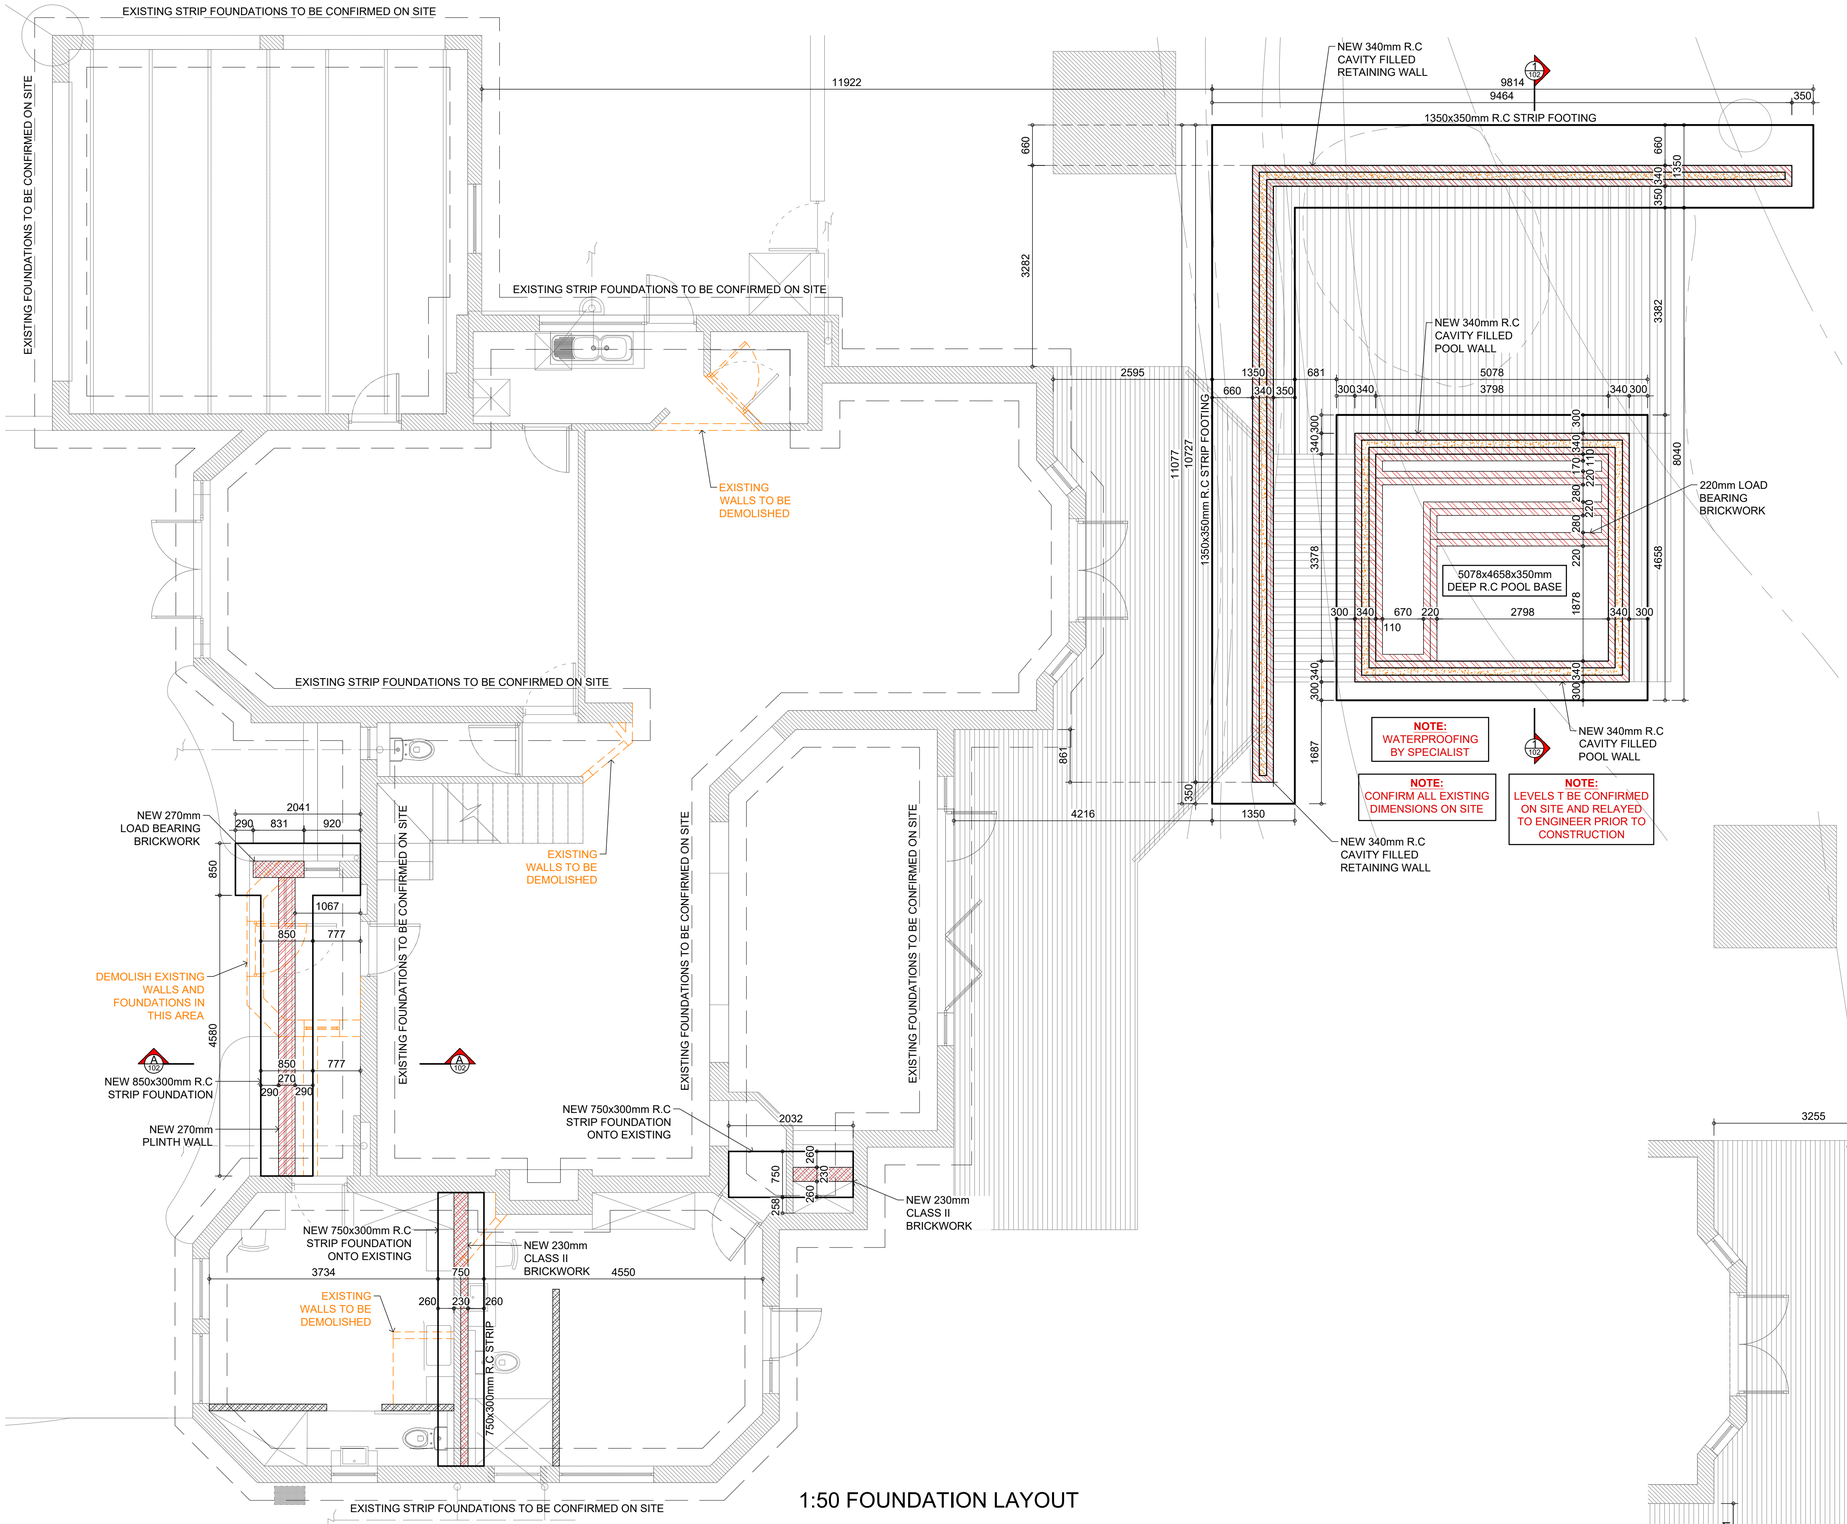

1:50 FOUNDATION LAYOUT

NOTE:
WATERPROOFING BY SPECIALIST

NOTE:
CONFIRM ALL EXISTING DIMENSIONS ON SITE

NOTE:
LEVELS T BE CONFIRMED ON SITE AND RELAYED TO ENGINEER PRIOR TO CONSTRUCTION

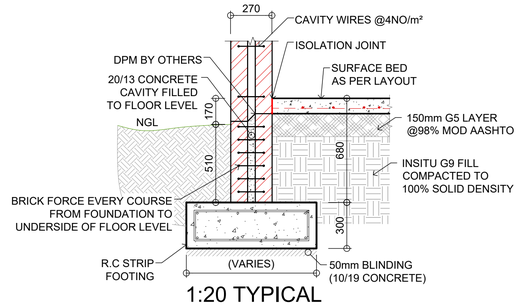

1:20 TYPICAL FOUNDATION DETAIL

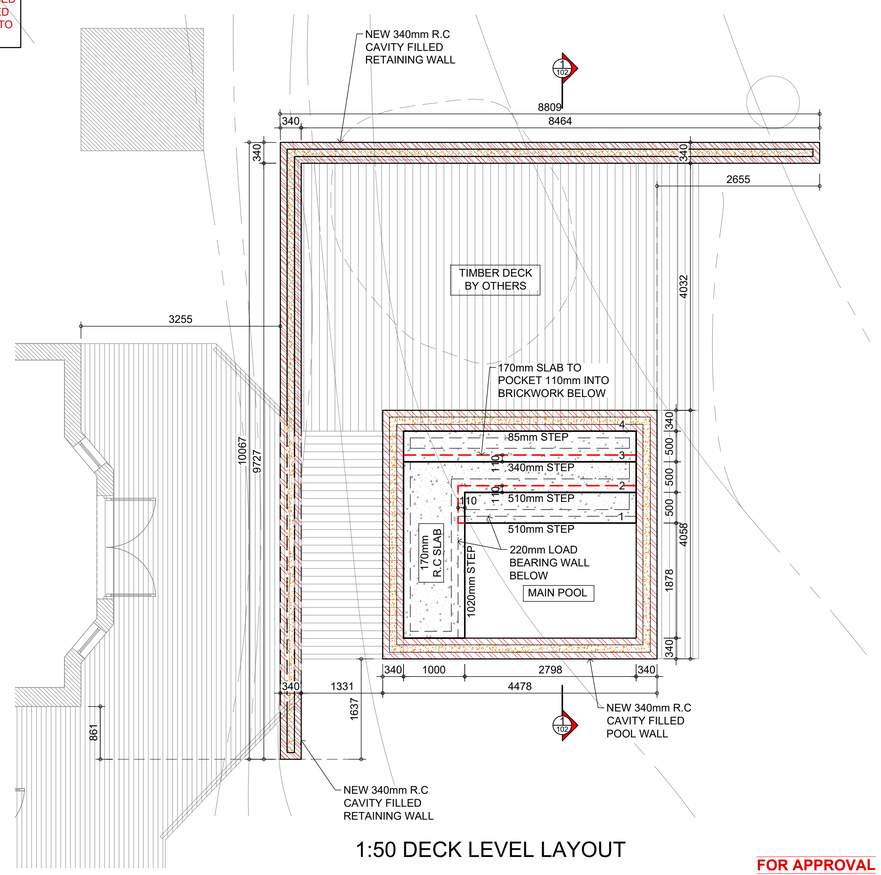

1:50 DECK LEVEL LAYOUT

FOR APPROVAL

NO	DATE	REVISION	DRAWN	CHECKED
A	14.04.22	FOR APPROVAL	GIOVANNI	E.KOEN

DESIGNED	R.ERASMUS	DATE	11.04.2022
DRAWN	G.COLLALTO	DATE	11.04.2022
CHECKED	E.KOEN	DATE	11.04.2022

Elwandle CONSULTINGENGINEERS
Reg.Nr.2001/001 094/23
Tel: 041- 583 6125
Fax: 041 - 583 4998

CLIENT	MR. AND MRS. OWEN	PROJECT	ADDITIONS & ALTERATIONS ON ERF 924, SEA VISTA, ST. FRANCIS BAY	SHEET SIZE	A1
ARCHITECT MAINAGENT	H.GOUWS RENDERS	DRAWING TITLE	FOUNDATION LAYOUT	SKAAL/SCALE	AS SHOWN

ELWANDLE DRAWING NUMBER
O1314 - STRUCT - 101
REVISION A