R3/796

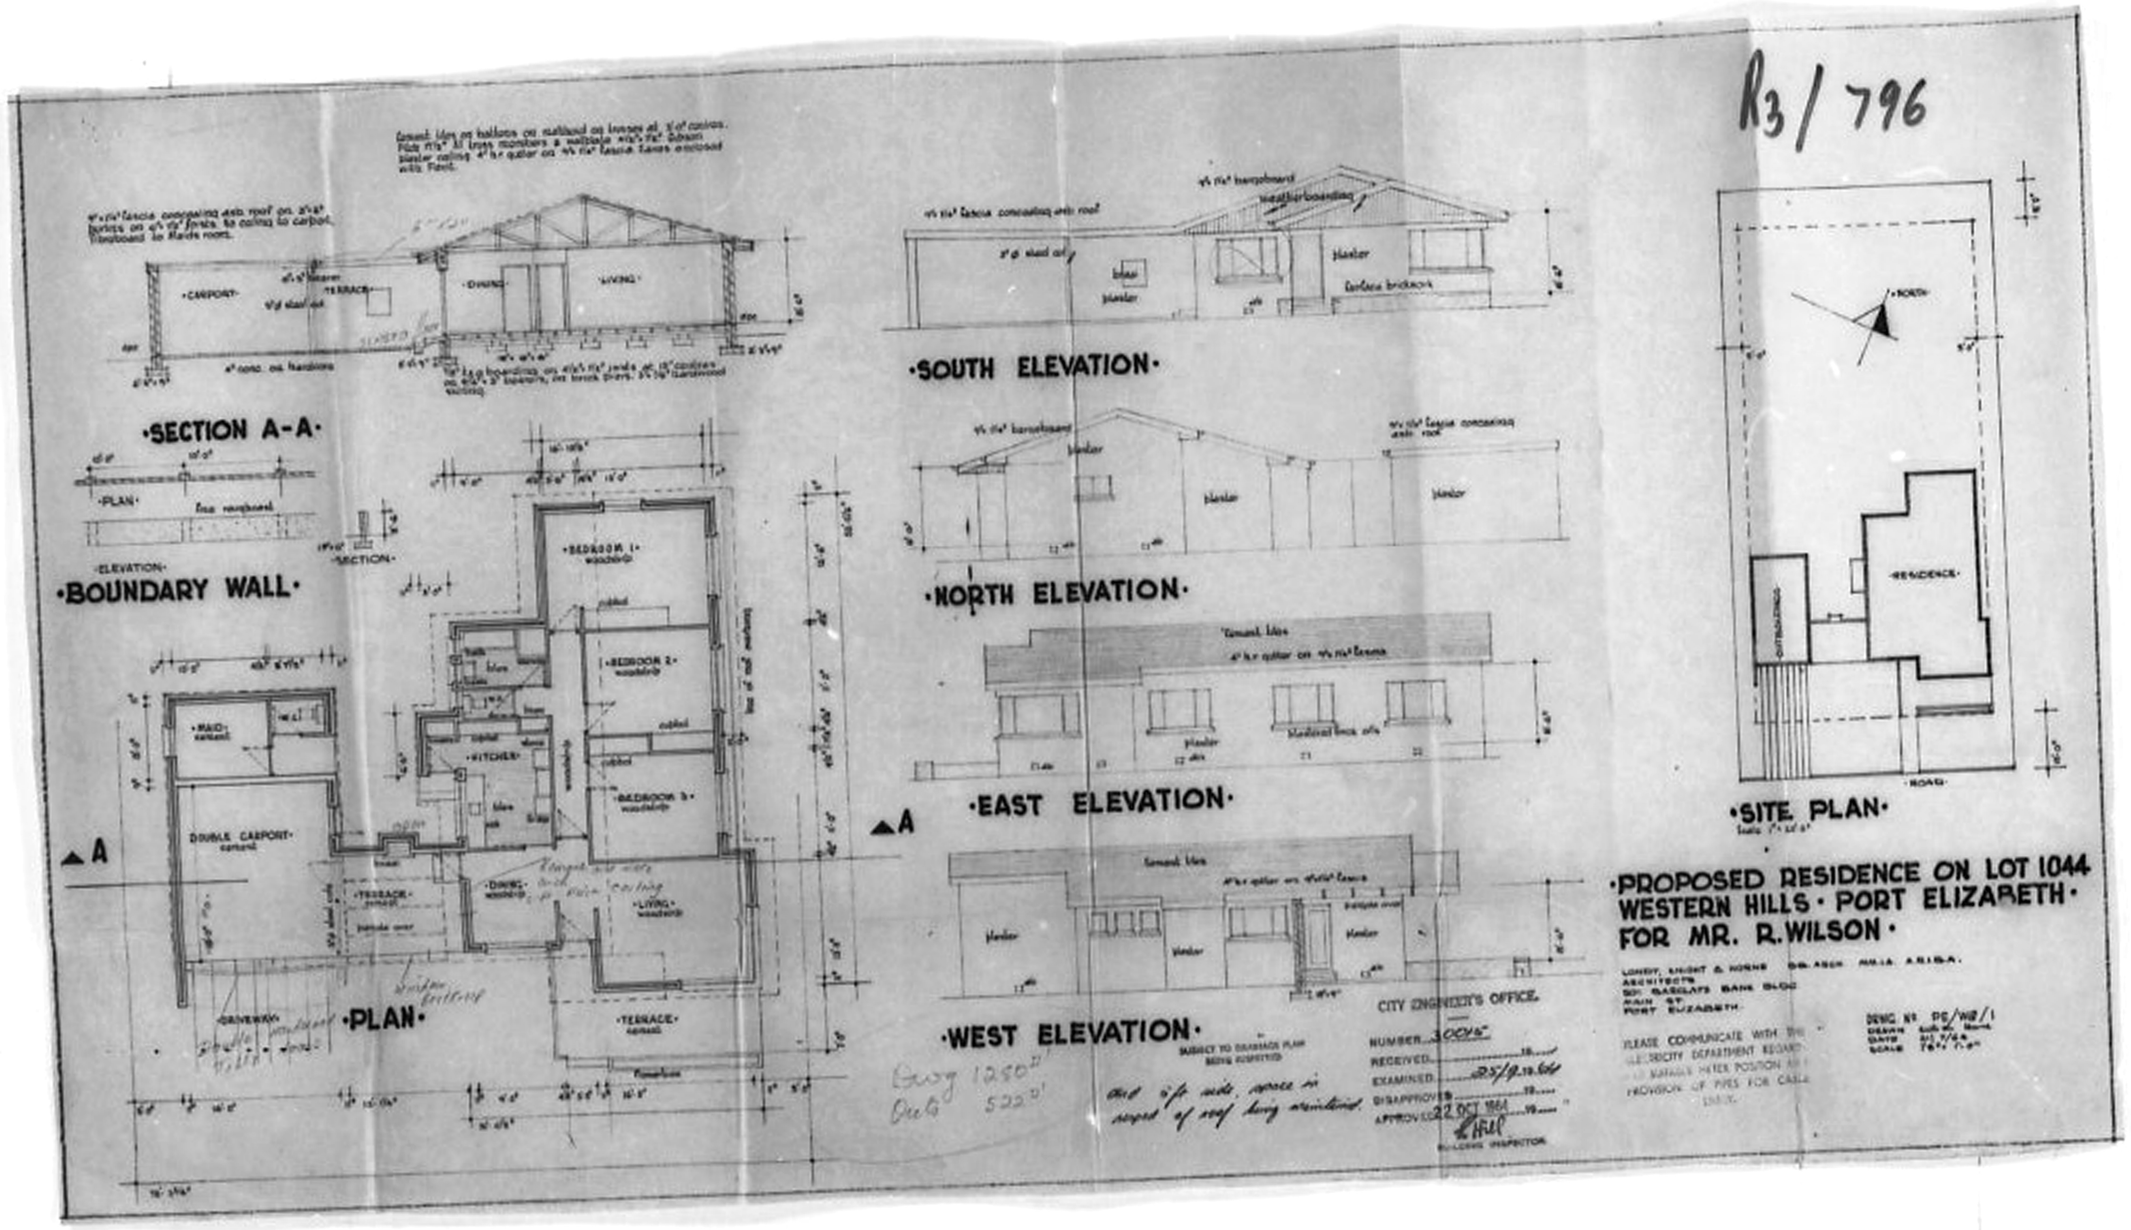
·SECTION A-A·
·CARPORT·
·TERRACE·
·DINING·
·LIVING·
·PLAN·
·ELEVATION·
·SECTION·
·BOUNDARY WALL·
·BEDROOM 1·
·BEDROOM 2·
·BEDROOM 3·
·KITCHEN·
·MAID·
DOUBLE CARPORT
·TERRACE·
·DINING·
·LIVING·
·DRIVEWAY·
·TERRACE·
·PLAN·
A
A
·SOUTH ELEVATION·
·NORTH ELEVATION·
·EAST ELEVATION·
·WEST ELEVATION·
·NORTH·
·RESIDENCE·
·ROAD·
·SITE PLAN·
·PROPOSED RESIDENCE ON LOT 1044
WESTERN HILLS · PORT ELIZABETH ·
FOR MR. R. WILSON ·
CITY ENGINEER'S OFFICE
NUMBER 3004
RECEIVED
EXAMINED
DISAPPROVED
APPROVED 22 OCT 1964
BUILDING INSPECTOR
SUBJECT TO DRAINAGE PLAN BEING SUBMITTED
PLEASE COMMUNICATE WITH THE ELECTRICITY DEPARTMENT REGARDING METER POSITION AND PROVISION OF PIPES FOR CABLE
DRAWN
DATE
SCALE
DWG No. PE/WB/1

1000 METRIC
S
4
- 2 5 0 1
2 7 0 1 0 4 4 - - 3 - - 3 0 0 1 5 0 2 0 1