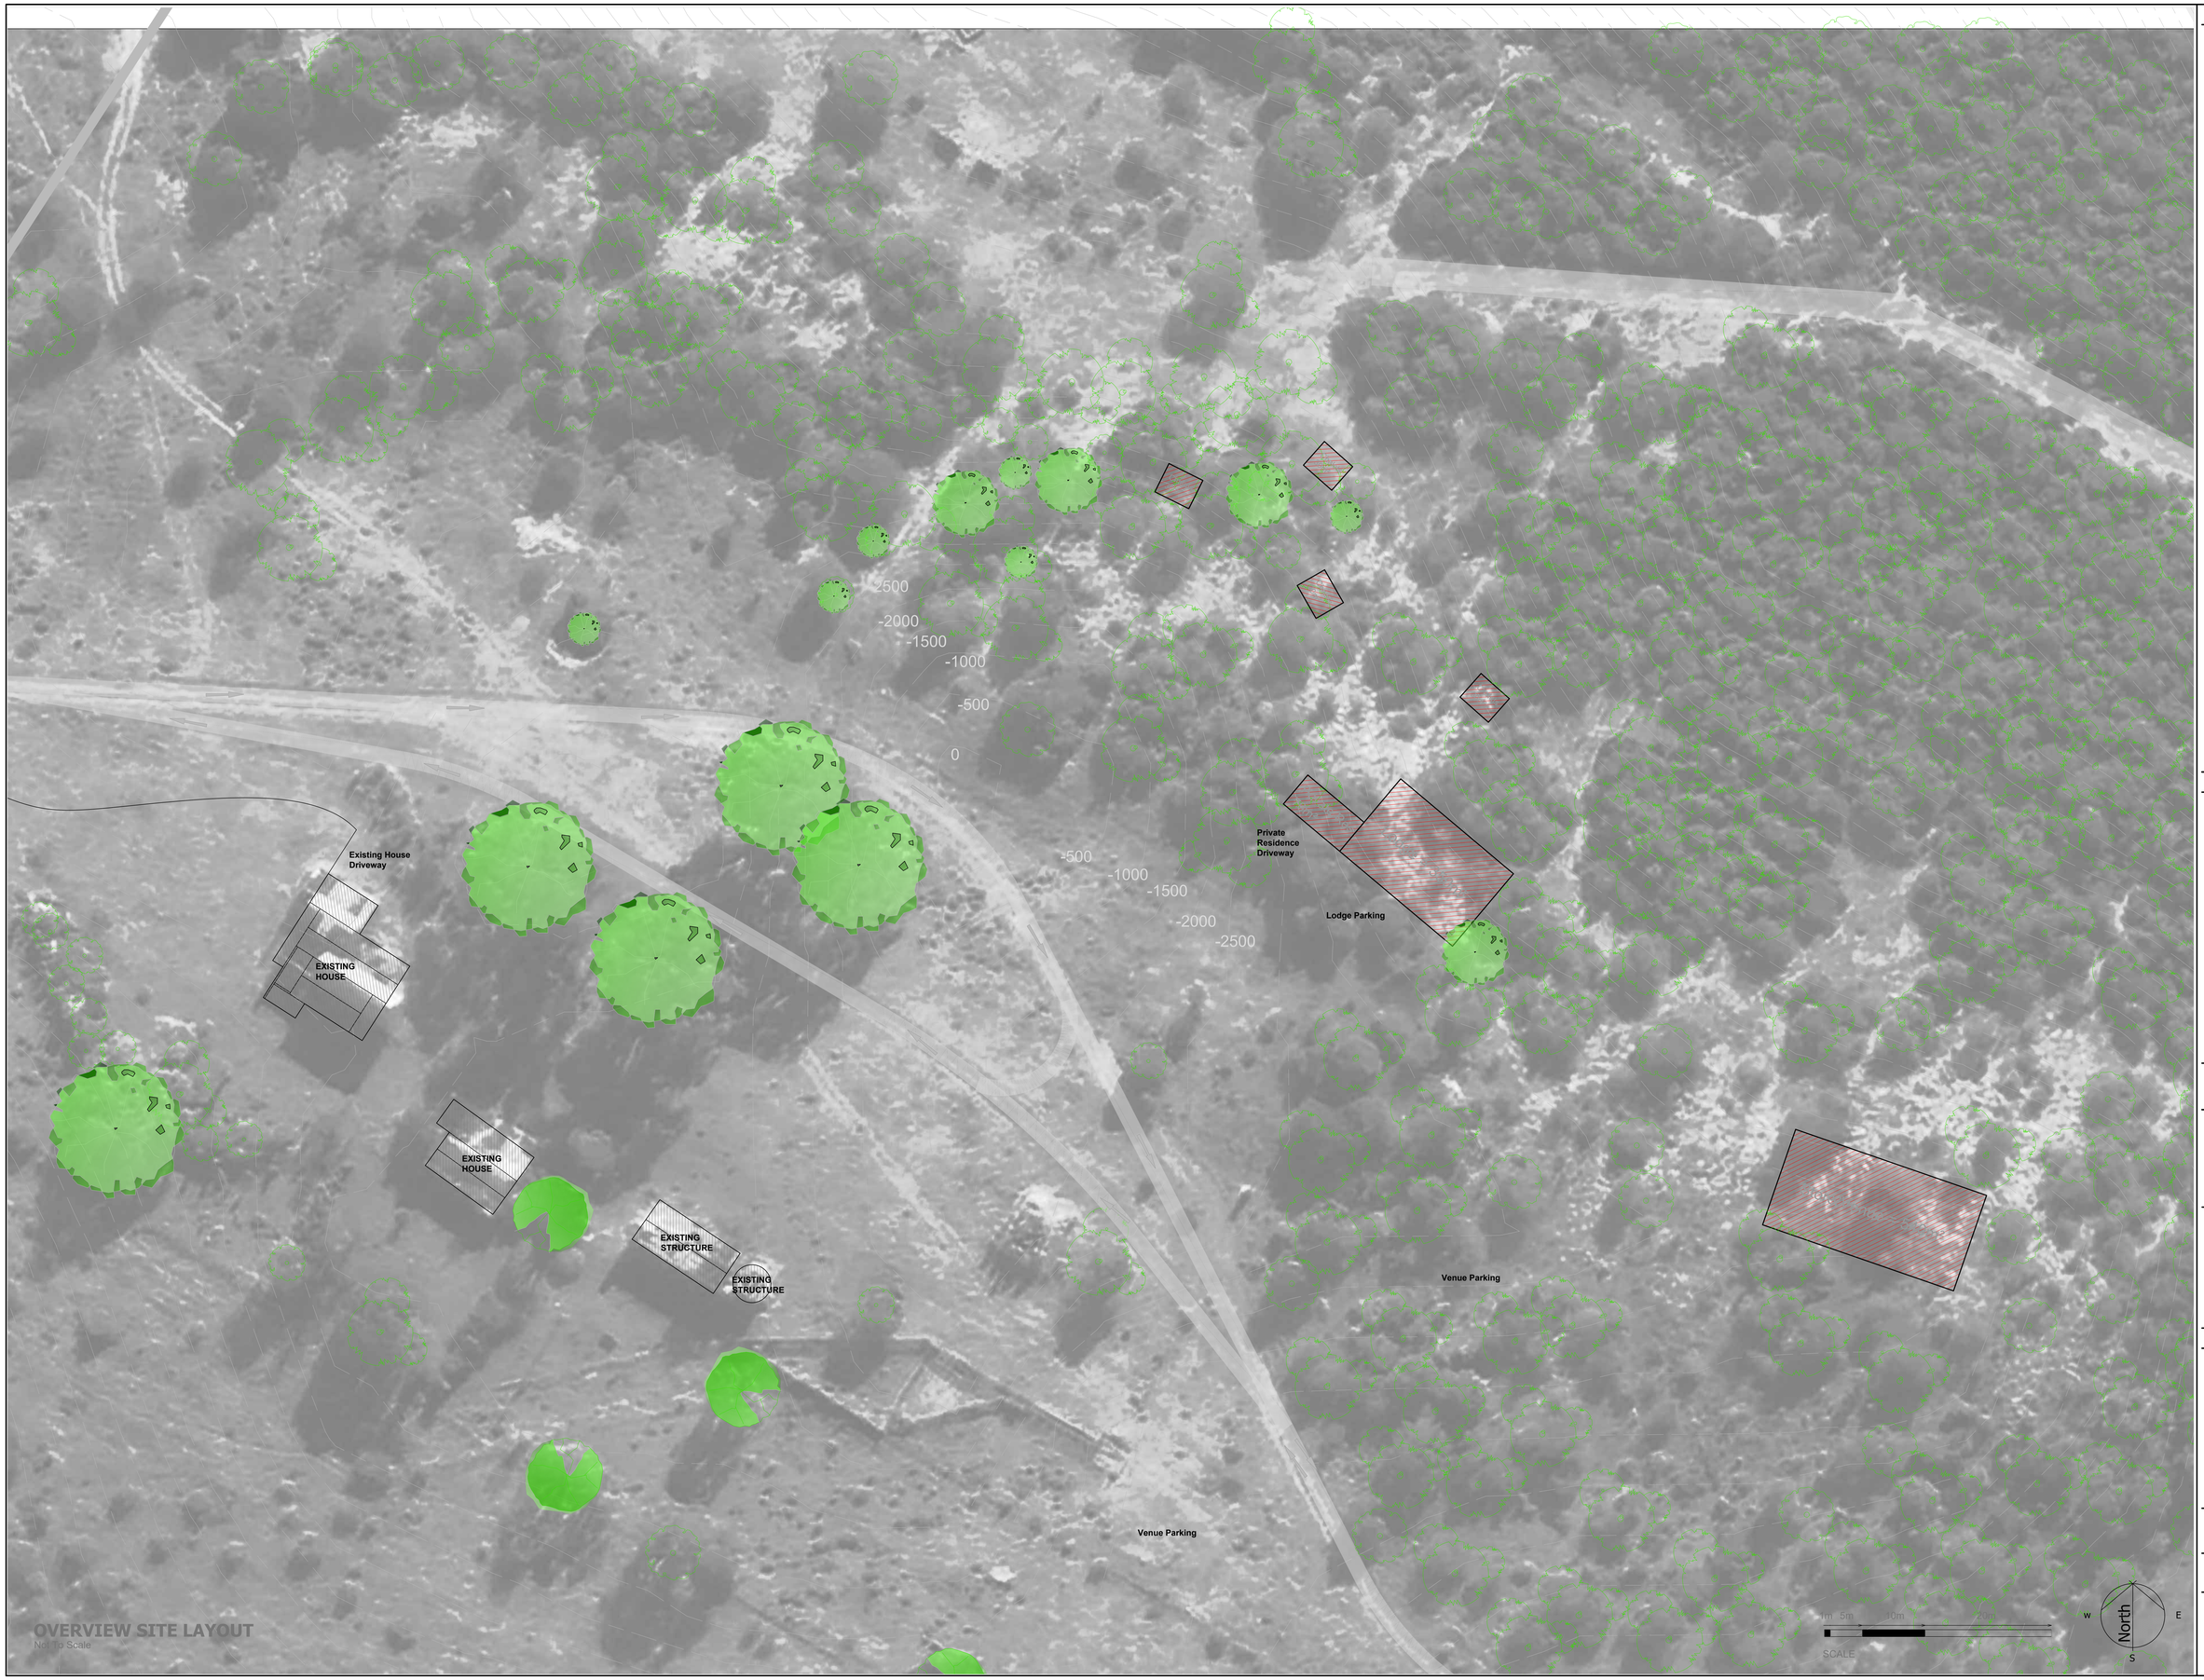

OVERVIEW SITE LAYOUT

Not To Scale

REVISIONS:

GENERAL NOTES:

All dimensions to be checked on site before construction commences. All dimensions are given in millimetres, unless otherwise specified. Contractors to adhere to all local authority's regulations and requirements. Contractors to be a suitably qualified and registered participant in the construction industry as required by Construction Regulation 2014. Drawings to be read in conjunction with the clients OHS (Occupational Health and Safety) file. All work to be done in accordance with the National Building Regulations SANS 10400. Before the drawing is priced it is the contractor's responsibility to ensure he is familiar with the site. All trade names quoted may only be substituted by similar subject to architect's approval. All materials to be used and workmanship to be in accordance with the National Building Regulations. All conduit work to be done to SABS approved quality. All light fittings is to be fitted to comply with the relevant code of practice as specified in SANS 10400: Part O. All new work to be made good with existing. This drawing is not to be scaled unless printed by H. Gouws renders. All existing dimensions not to be scaled from drawings but to be checked on site. Any discrepancies shall be reported to the designer immediately and clarified by the architect prior to commencement of work. Top of foundations to be a minimum of 150mm below finished ground level. Minimum 100mm thick concrete surface bed as per Engineers drawings to be on 250 mic. "gunplas" uts green dpm on 50mm sand blinding layer and on well-compacted fill in layers not more than 150mm. SABS Approved "gundle" 375 mic. dpc under all walls to be laid in accordance with the relevant architectural drawings to be read in conjunction with engineers and consultants drawings, where applicable. All building work to be carried out in accordance with the national building regulations. The contractor is responsible for all site visits by local inspectors and pay all fees in connection therewith. All drainage work to be carried out in accordance with the national building regulations. All roof measurements to be taken on site by roof specialist prior to roof construction. All tile layouts to be confirmed with architect prior to commencing. Levels shown are relative to a benchmark at 100.00 md of new floor level. Mdis not the actual level but a benchmark to base other heights of the building shown on the drawings. Contractor to check all dimensions and levels before commencing. Contractor is responsible for the correct setting out of the building on site with reference to the building line and boundaries. Contractor to take responsibility for all health and safety measures on site.

DRAWING TITLE:

SKETCH PLANS

PROJECT TITLE:

LODGE AND VENUE ON **ERF RE/111, BELLEVUE** , PATERSON FOR **Dr. Johan Scherman**

14 Jan 22

CLIENT SIGNATURE

072 799 9597
hgouws.renders@gmail.com

01 Elsa Joubert Street
Fairview
Port Elizabeth. 6075

14 Jan 22

PROFESSIONAL SIGNATURE

MUNICIPAL INFORMATION:

ERF NO:	**RE/111, Bellevue**
ERF AREA:	77 sqm
EXISTING AREA:	0 sqm
NEW AREA:	0 sqm
TOTAL AREA:	0 sqm
EX. COVERAGE:	0 sqm #%
NEW COVERAGE:	**0 sqm - #%**
TOTAL COVERAGE:	0 sqm - #%
NEW GARAGES:	0
NEW BATHROOMS:	0
POOL:	NO
BOUNDARY WALLS:	0 M
AGE OF BUILDING:	NEW

JOHANNES STEPHANUS GOUWS

COPYRIGHT:

This drawing is subject to copyright, and may not be reproduced in whole or part in any matter whatsoever without written permission from H.Gouws Renders.

PROJECT NO.: 2022FVLEI

DRAWING NO.: 2022_ZOETVLEI_SK02

DRAWN BY: HG

PRINT DATE: 14 Jan 2022

PAGE SIZE: A0

REVISION NO.: 00

SHEET NO.: 101