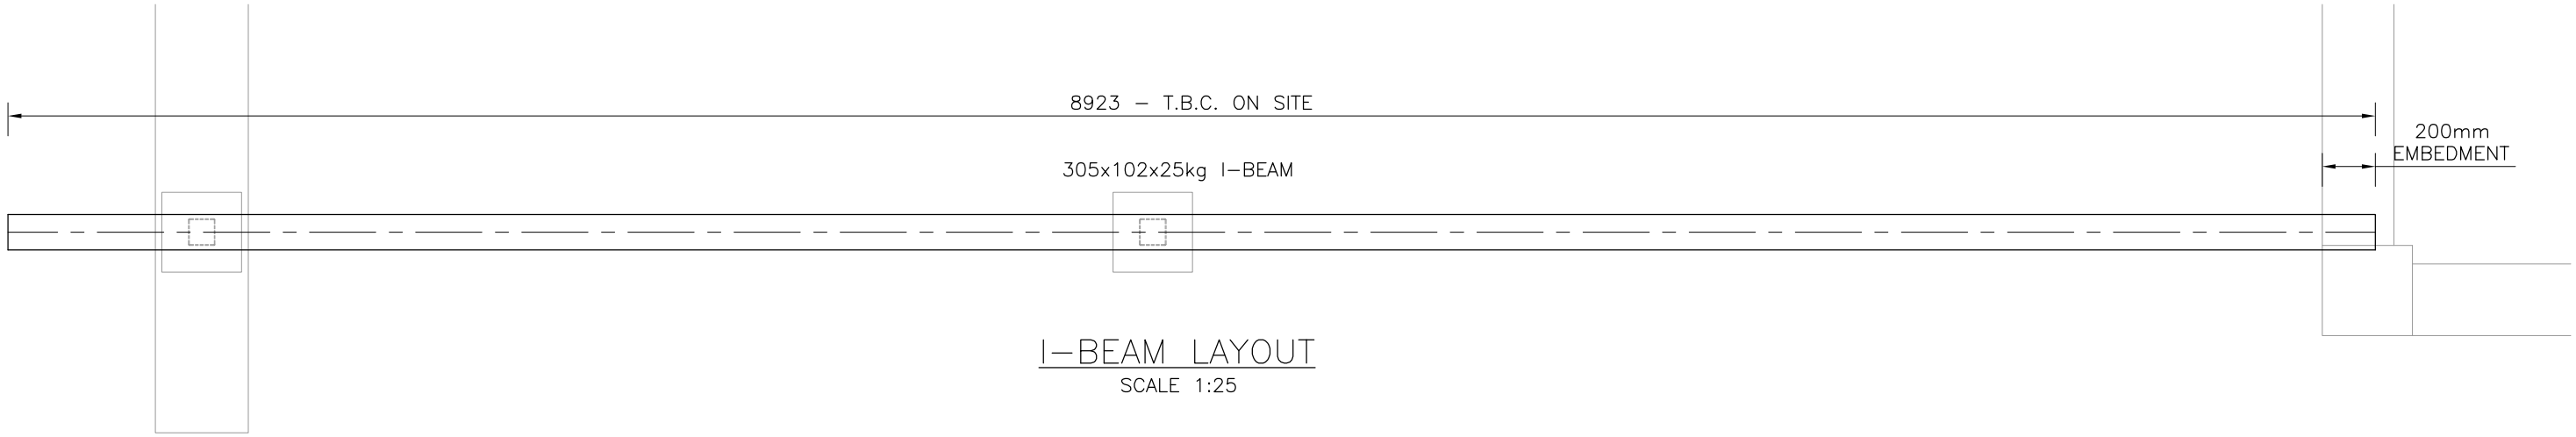

I–BEAM LAYOUT

SCALE 1:25

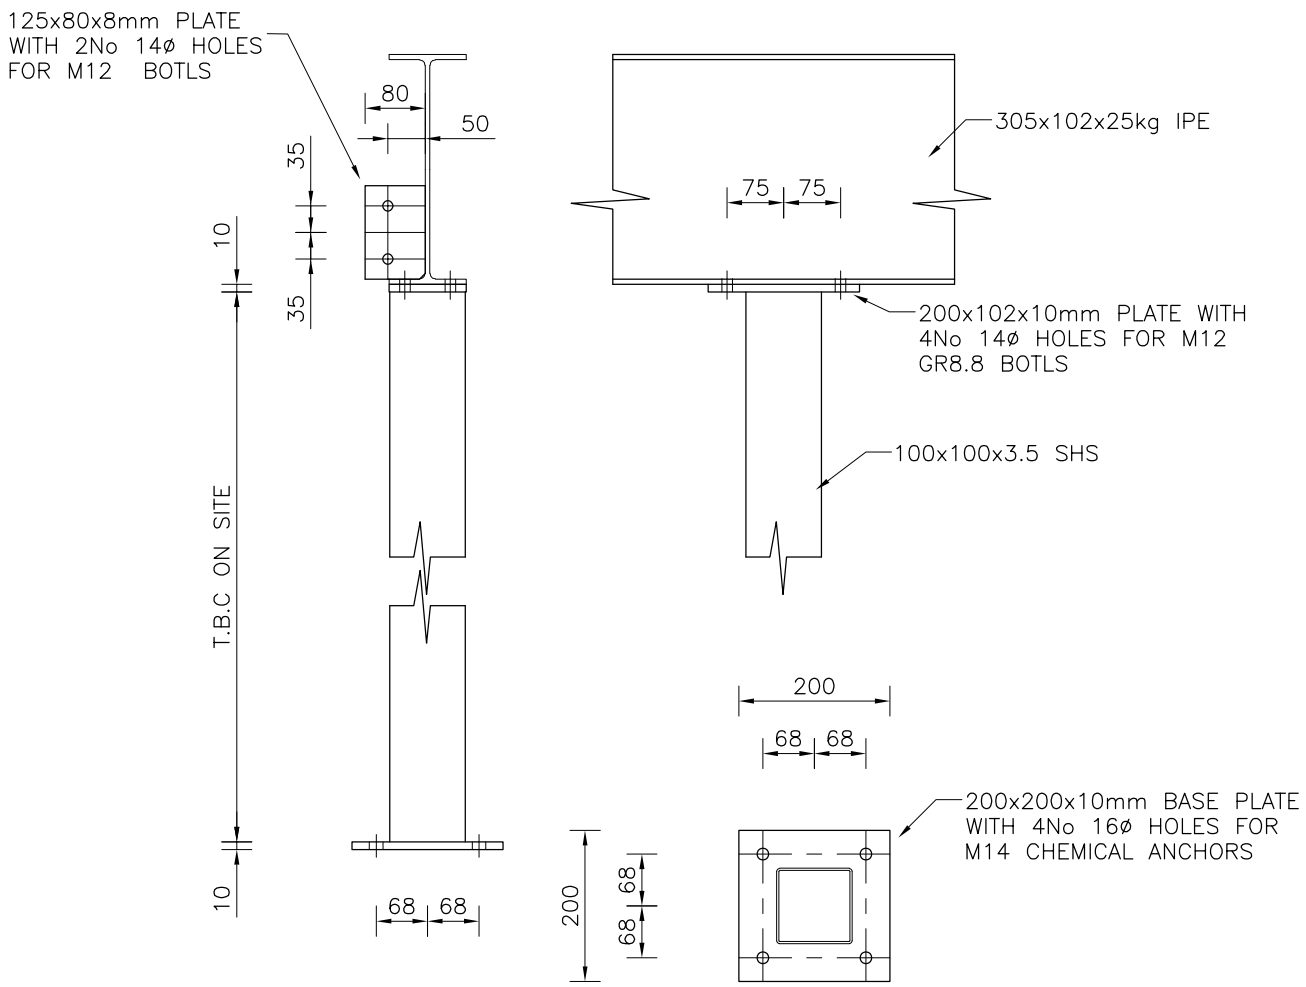

CONNECTION PLATE DETAILS

SCALE 1:10

REV.	BY	DESCRIPTION	DATE	APPR'D
A	HJF	FOR INFORMATION	2024-07-01	

COPYRIGHT AND USE OF THIS DRAWING IS RESERVED BY ALTRAMA

DESIGNED		DRAWN	MM
CHECKED	HJF	PROCESS ENGINEER	
CIVIL ENGINEER		STRUCTURAL ENGINEER	HJF
INSTRUMENT ENGINEER		ELECTRICAL ENGINEER	
MECHANICAL ENGINEER		CO-ORDINATION ENGINEER	

APPROVED

H. FOSTER

NAME

201770169

ECSA REG. NUMBER

SCALE

AS SHOWN

DATE

2024-07-01

PROPOSED ALTERATION & ADDITIONS ON ERF 93, BEACHVIEW

I-BEAM & COLUMN DETAILS

DRAWING NUMBER PE891-100-SS-001 | A3 | REVISION A

STATUTORY NOTE:
THE CLIENT IS RESPONSIBLE FOR ENSURING COMPLIANCE TO ANY LOCAL HEALTH AND SAFETY LAWS AND REGULATIONS

ALTRAMA
Structural Engineering