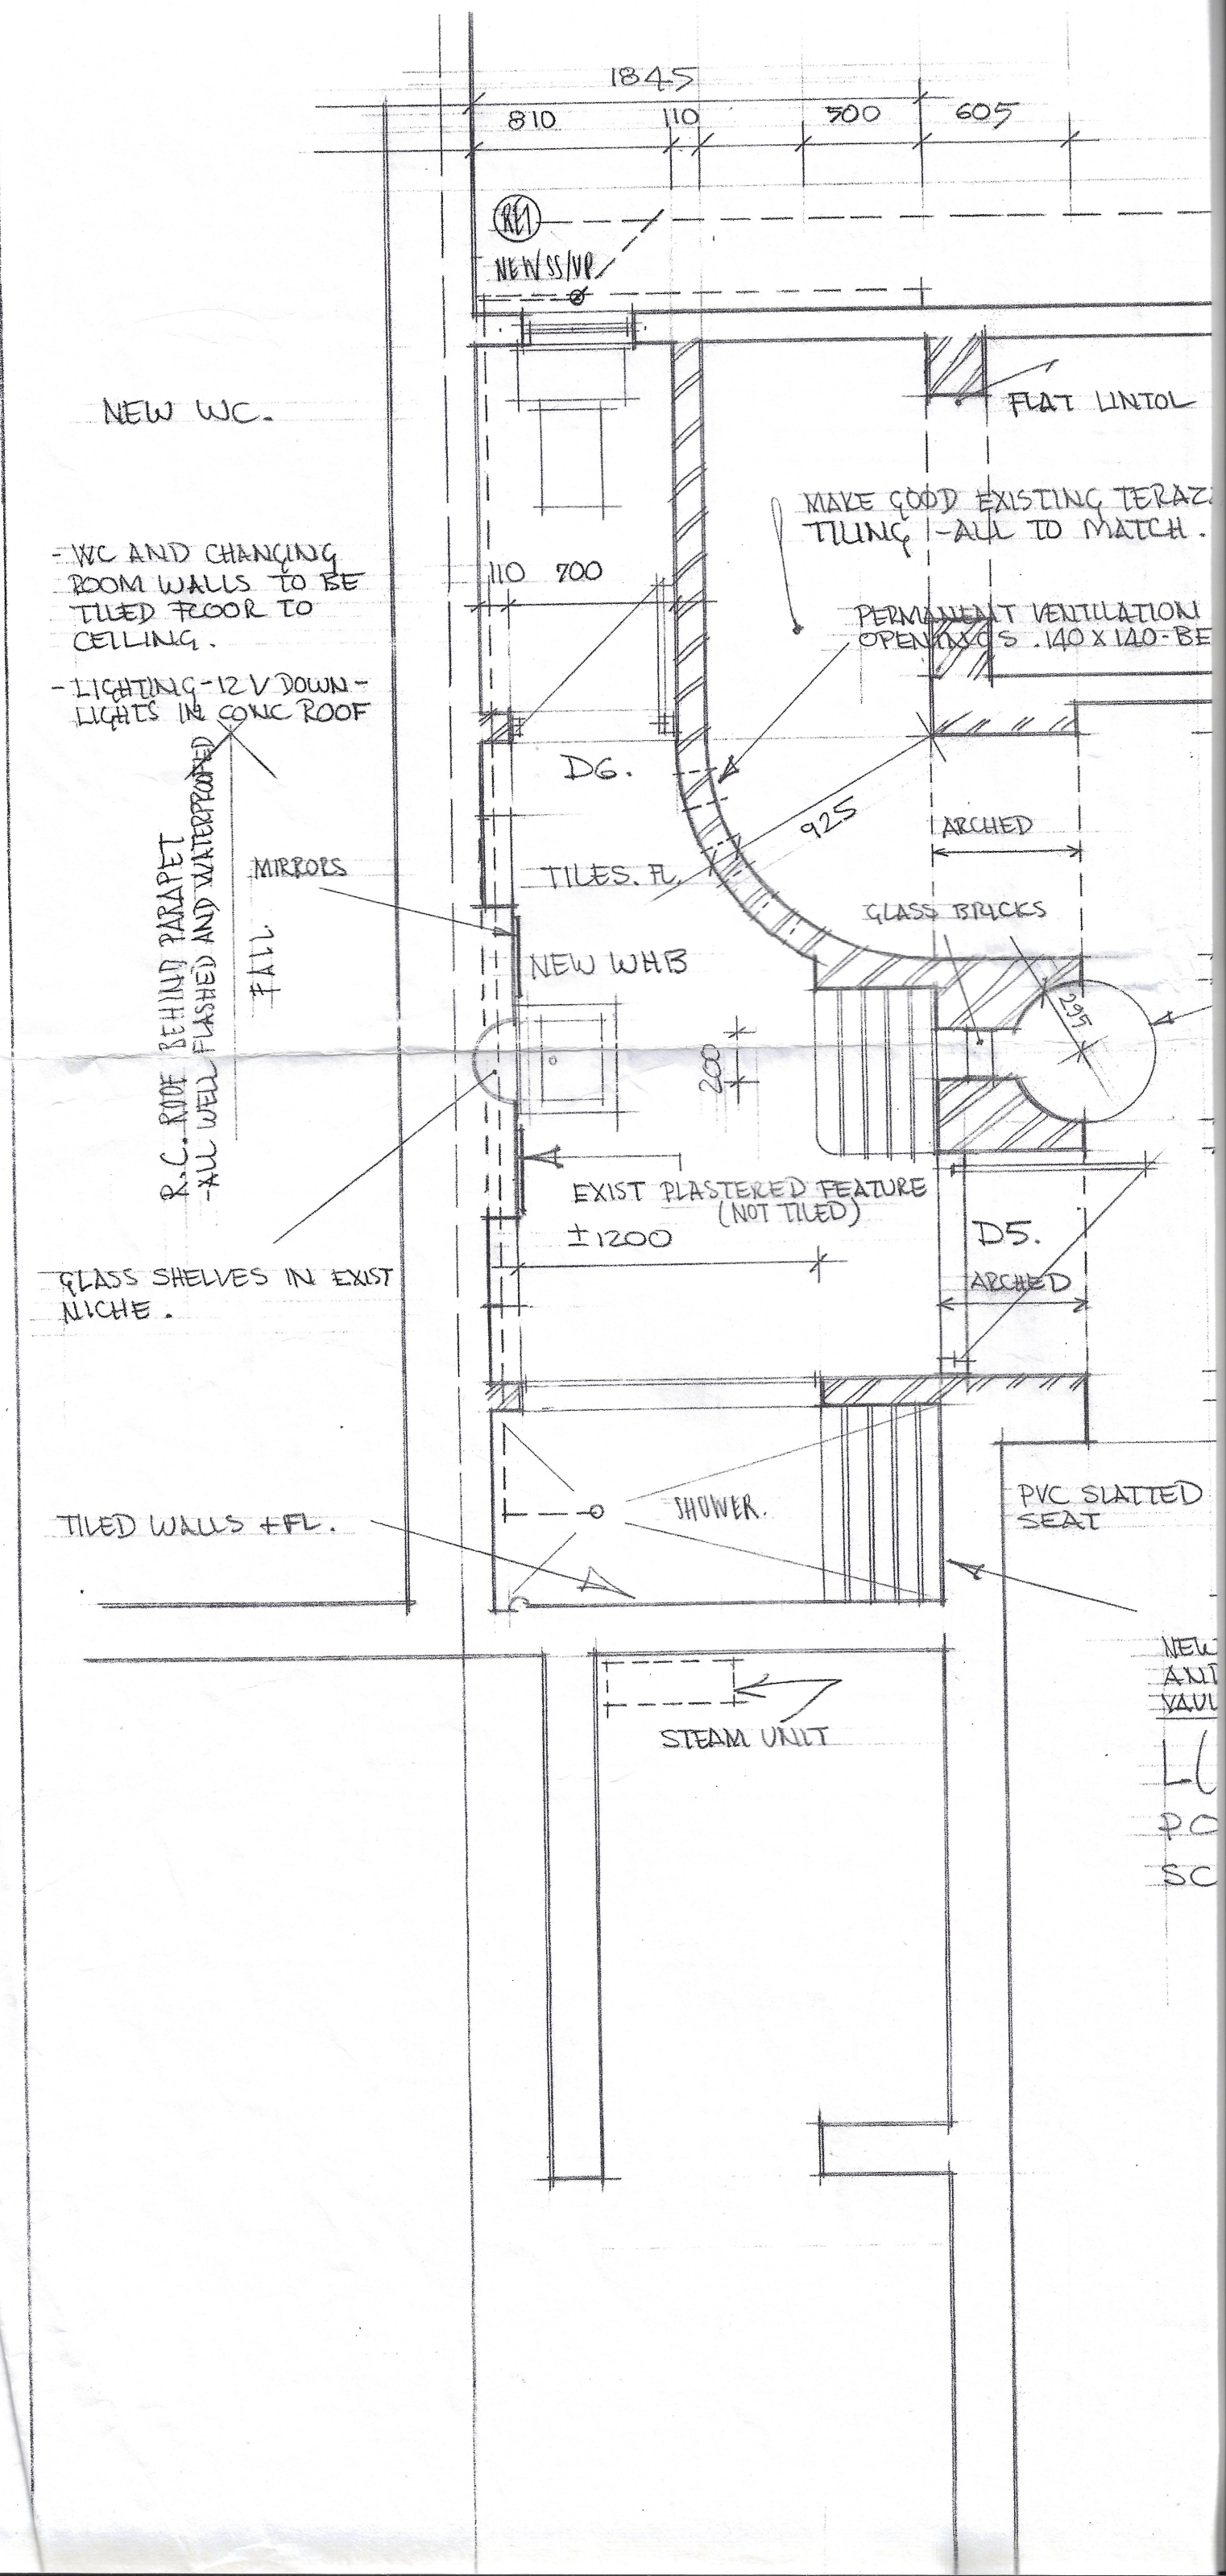
1845
810
110
500
605
NEW SS/VP
NEW WC.
FLAT LINTOL
MAKE GOOD EXISTING TERAZ
TILING - ALL TO MATCH.
- WC AND CHANGING ROOM WALLS TO BE TILED FLOOR TO CEILING.
- LIGHTING - 12 V DOWN - LIGHTS IN CONC ROOF
110 700
PERMANENT VENTILATION OPENINGS .140 X 140 - BE
D6.
925
ARCHED
R.C. ROOF BEHIND PARAPET - ALL WELL FLASHED AND WATERPROOFED
MIRRORS
FALL
TILES. FL.
GLASS BRICKS
NEW WHB
295
200
EXIST PLASTERED FEATURE (NOT TILED)
±1200
D5.
ARCHED
GLASS SHELVES IN EXIST NICHE.
TILED WALLS + FL.
SHOWER.
PVC SLATTED SEAT
STEAM UNIT