AIL 6: TILE TO WALK OFF MAT JUNCTION

1 : 1

SQUARE EDGE TRIM
SUIT TILE THICKNESS.

O SPECIFICATION LAI STRICTLY IN
TH MANUFACTURERS SPECIFICATIO

E ADHESIVE LAID IN STRICT
TH MANUFACTURERS SPECIFICATIO
PPROVED BY ARCHITECT

ISH TO TOP OF

DETAIL 7: SAW CUT JOINT JUNCTION

SCALE 1 : 1

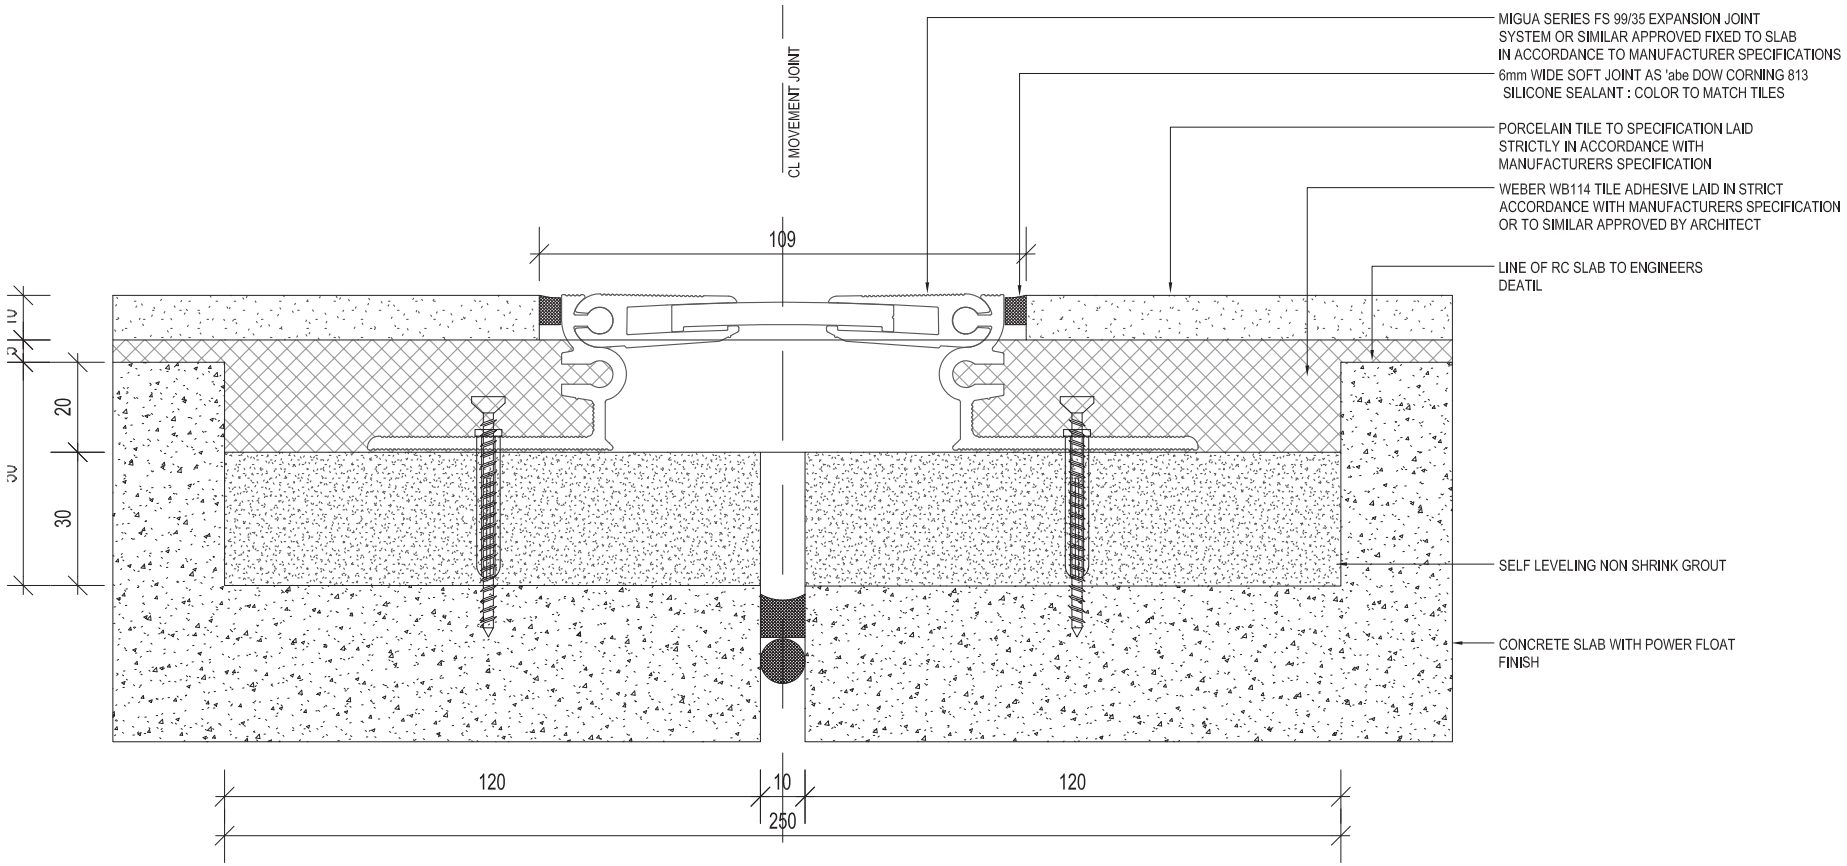

DETAIL 10: TILE EXPANSION JOINT JUNCTION

SCALE 1 : 1